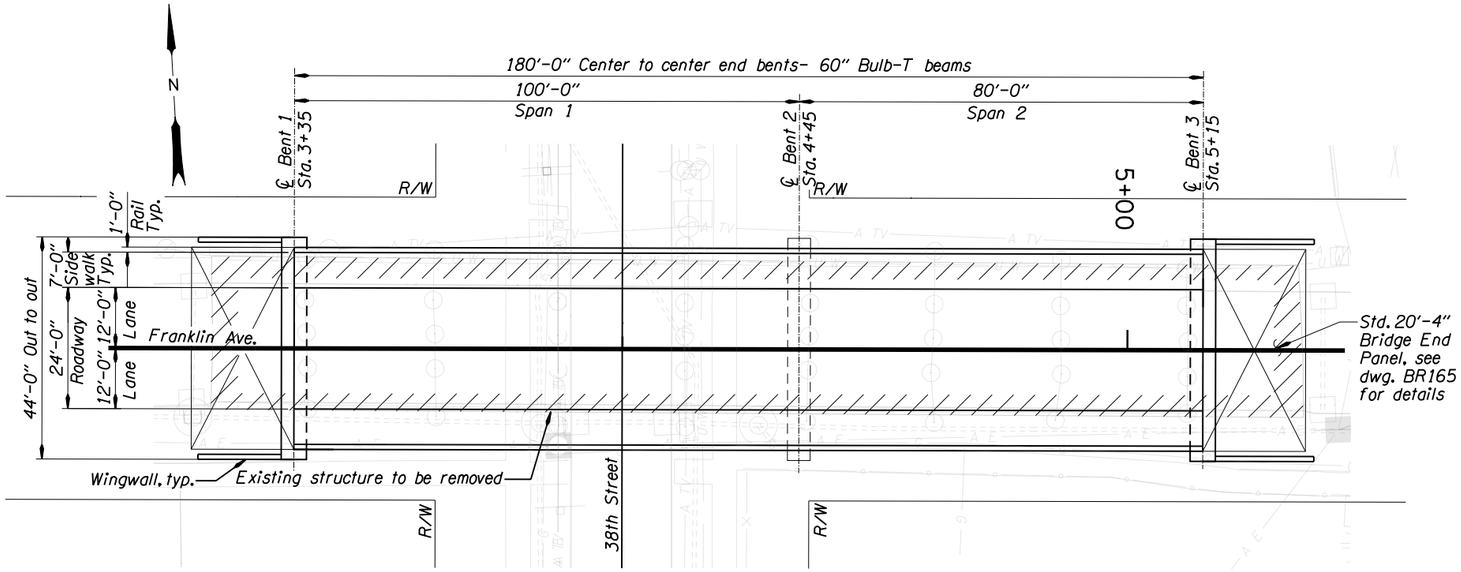

PLAN

Scale: 1" = 15'-0"

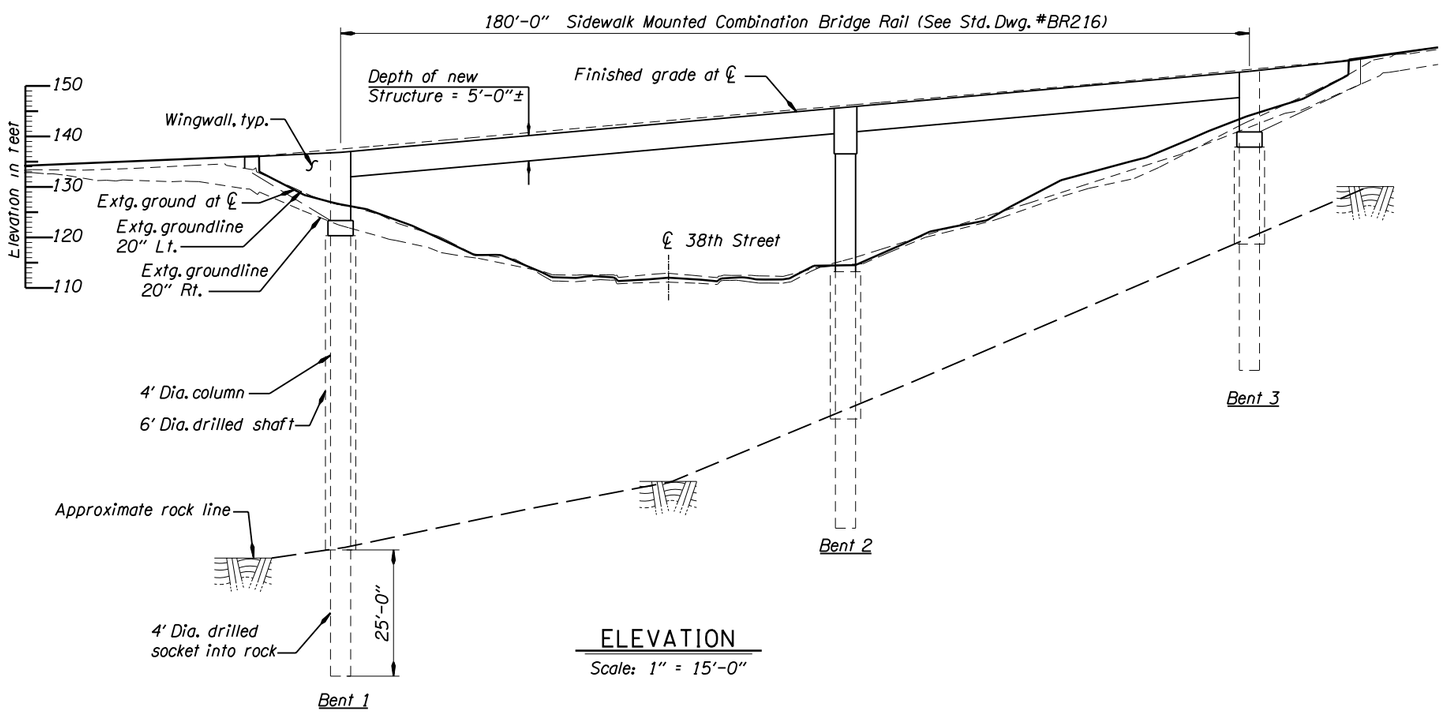

ELEVATION

Scale: 1" = 15'-0"

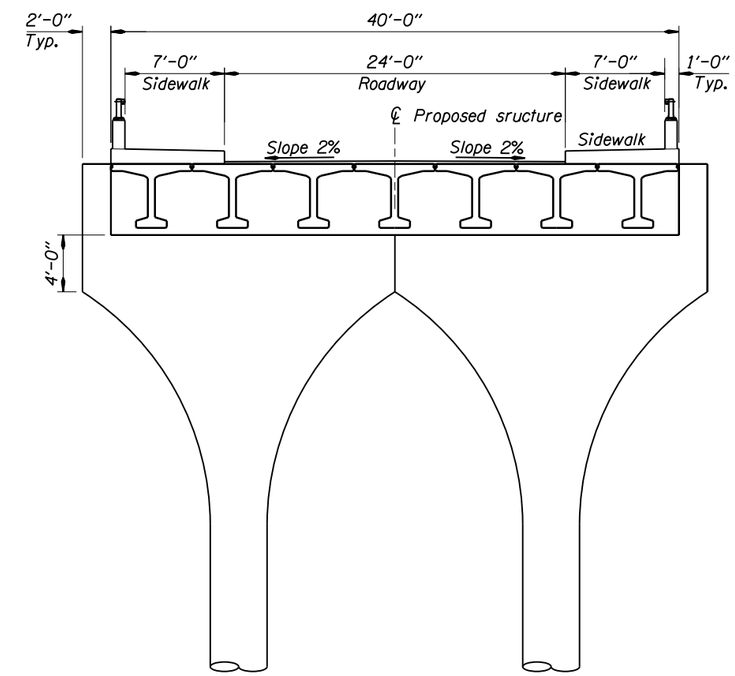

INTERIOR BENT SECTION (BENT 2)

No Scale

DAVID EVANS AND ASSOCIATES INC.
530 Center Street N.E., Suite 605
Salem Oregon 97301
Phone: 503.361.8635

FRANKLIN AVENUE (38th STREET)
BRIDGE REPLACEMENT
ASTORIA, OREGON

OPTION C - 2 SPAN - 60" INTEGRAL DECK BULB-T GIRDERS